NO.	INDEX TO SHEETS
1	PLOT PLAN
2	FLOOR & WALL PLANS & DET.S
3	FLOOR PANEL DETAILS
4	FLOOR PANEL DETAILS
5	WALL PANEL DETAILS
6	COLUMN PLAN & SCHEDULE
7	ROOF PLAN & DETAILS
8	ROOF REINFORCING
9	REBAR LIST 1
10	REBAR LIST 2

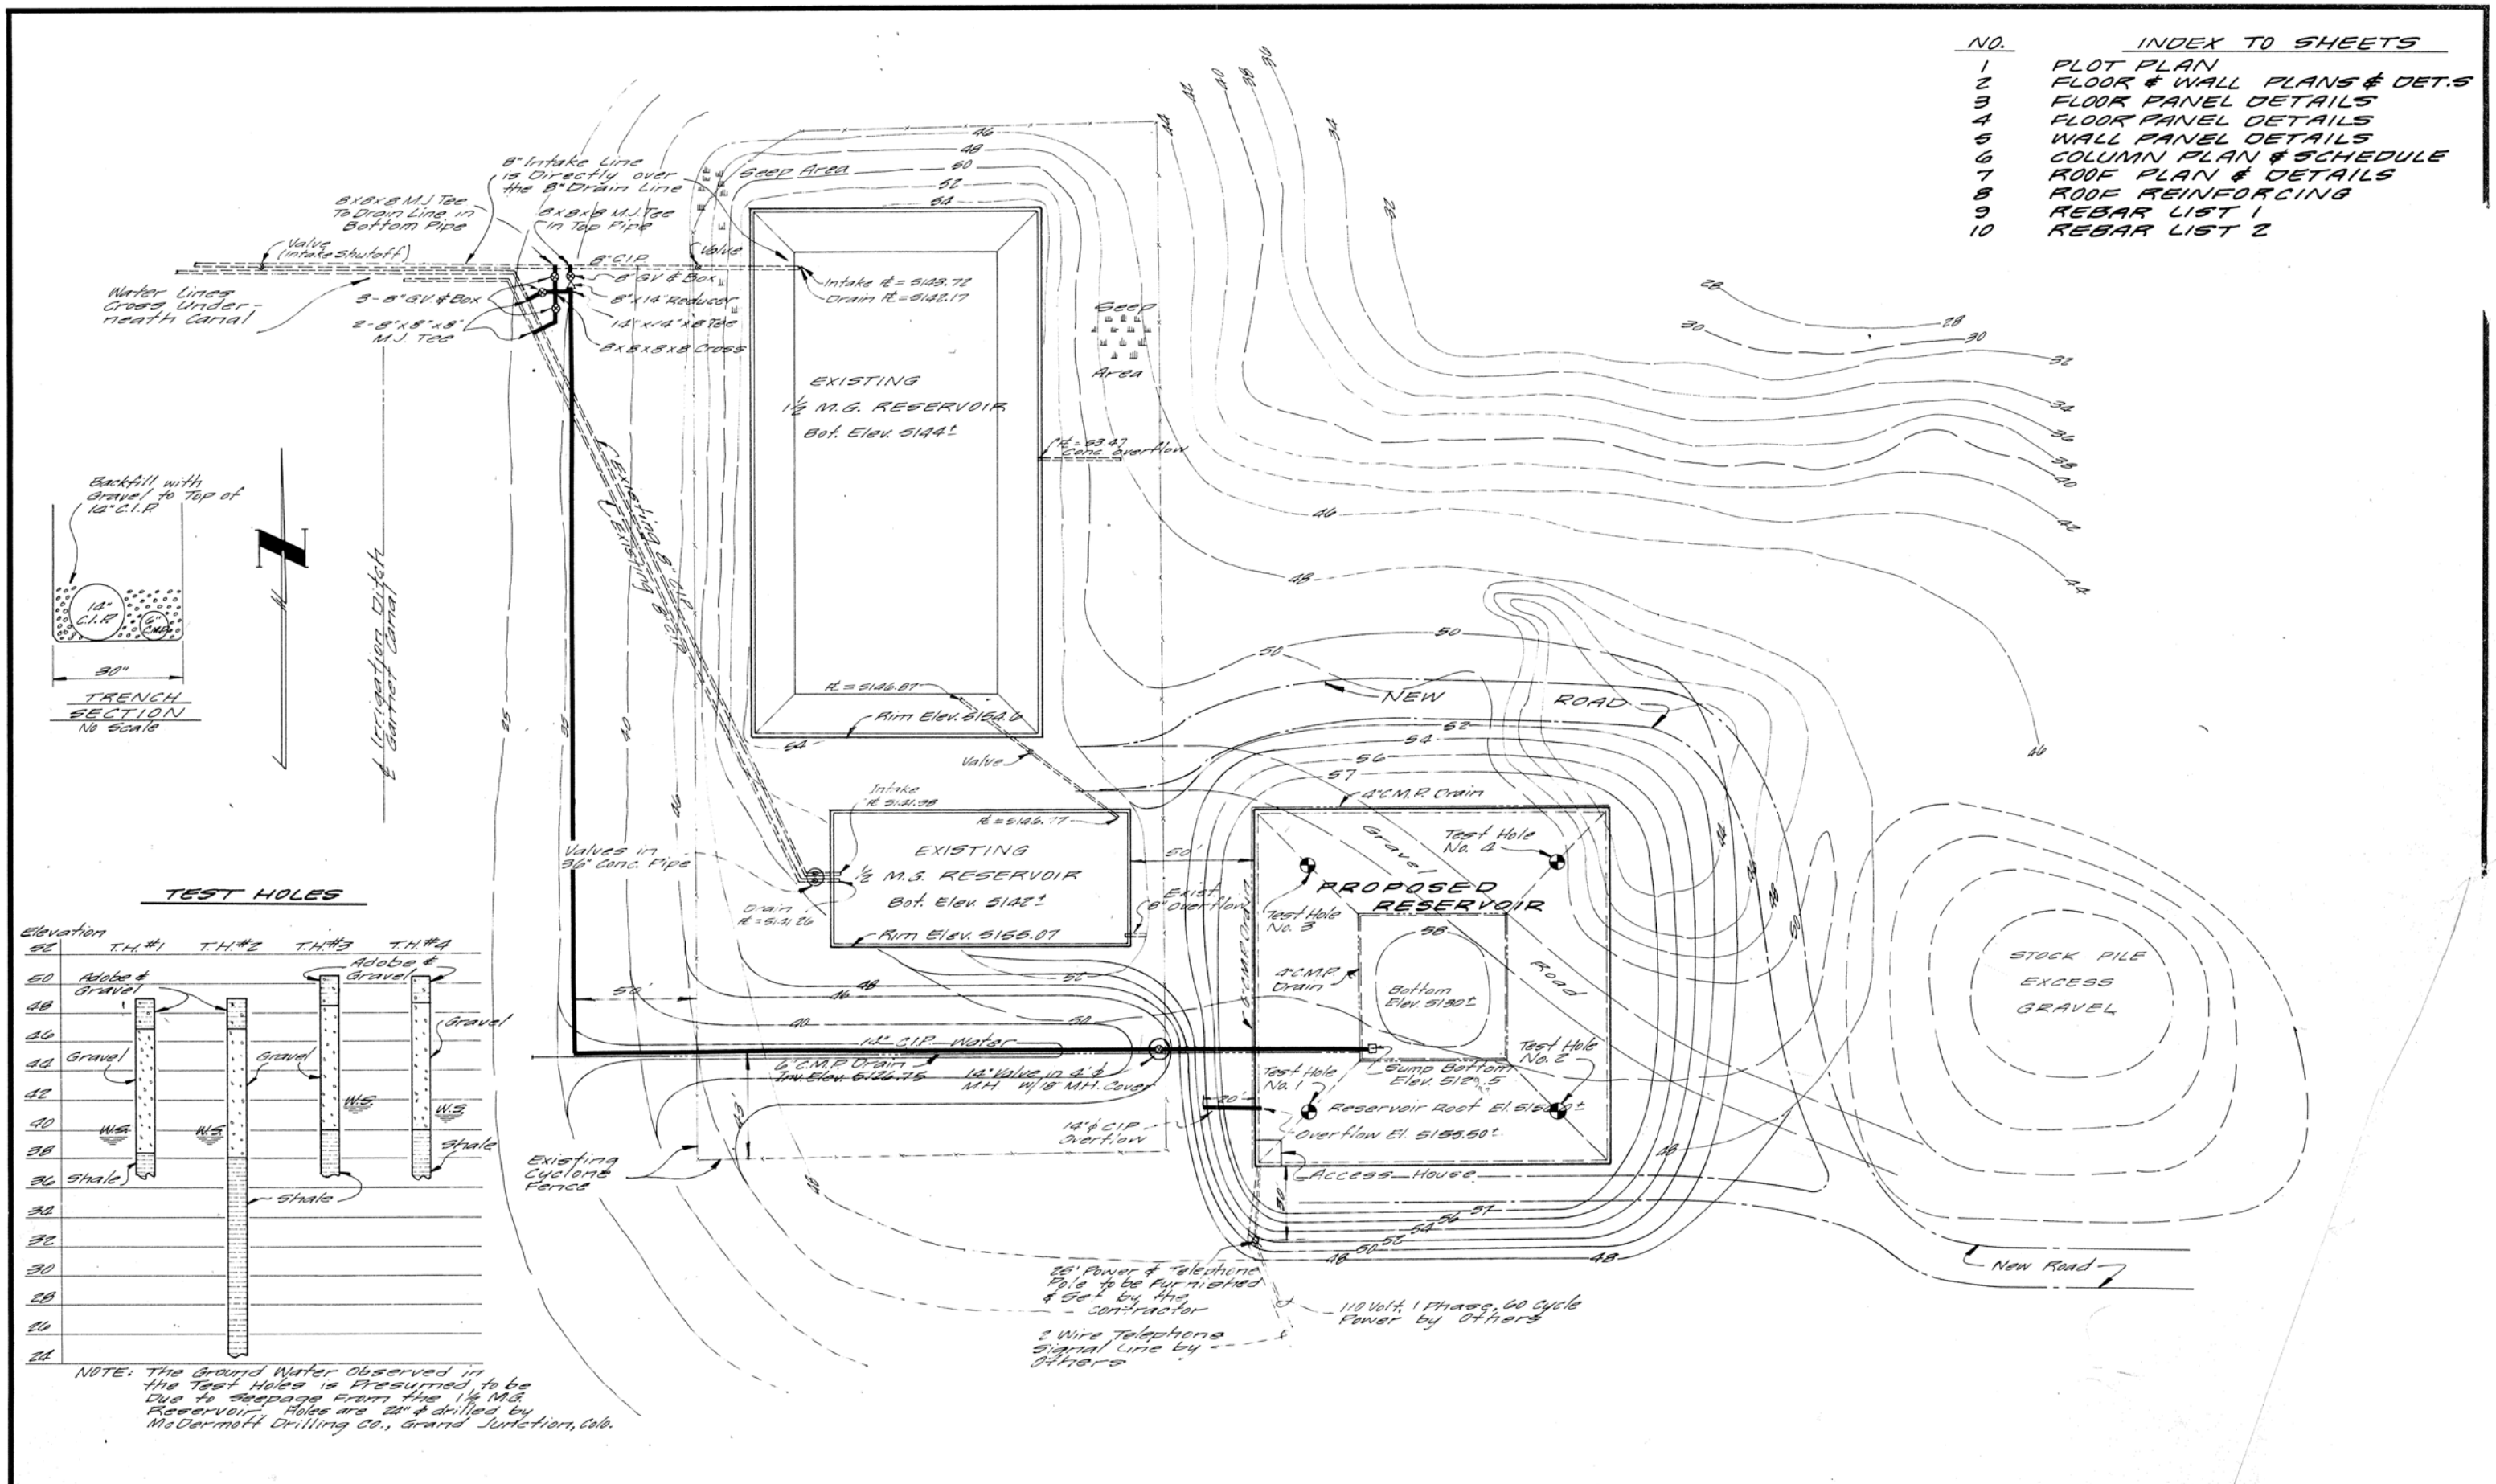

NOTE: The Ground Water Observed in the Test Holes is Presumed to be Due to Seepage From the 1½ M.G. Reservoir. Holes are 24" ϕ drilled by McDermott Drilling Co., Grand Junction, Colo.

REVISIONS						
BY ___ DATE ___ DESCR. ___	DATE April, 1967	DRAWN R.G.	PROJECT NO. 6711	NELSON-HALEY-PATTERSON AND QUIRK ENGINEERING CONSULTANTS GREELEY COLORADO	CITY OF DELTA, COLORADO	WATER STORAGE RESE PLOT PLAN
BY ___ DATE ___ DESCR. ___	SCALE 1" = 30'	CHECKED E.G.P.				
BY ___ DATE ___ DESCR. ___		APPROVED E.G.P.				